S COWHORN CREEK LOOP
MILL DR
COWHORN CREEK RD
I-30
ST MICHAEL DR
10 inch
6 inch

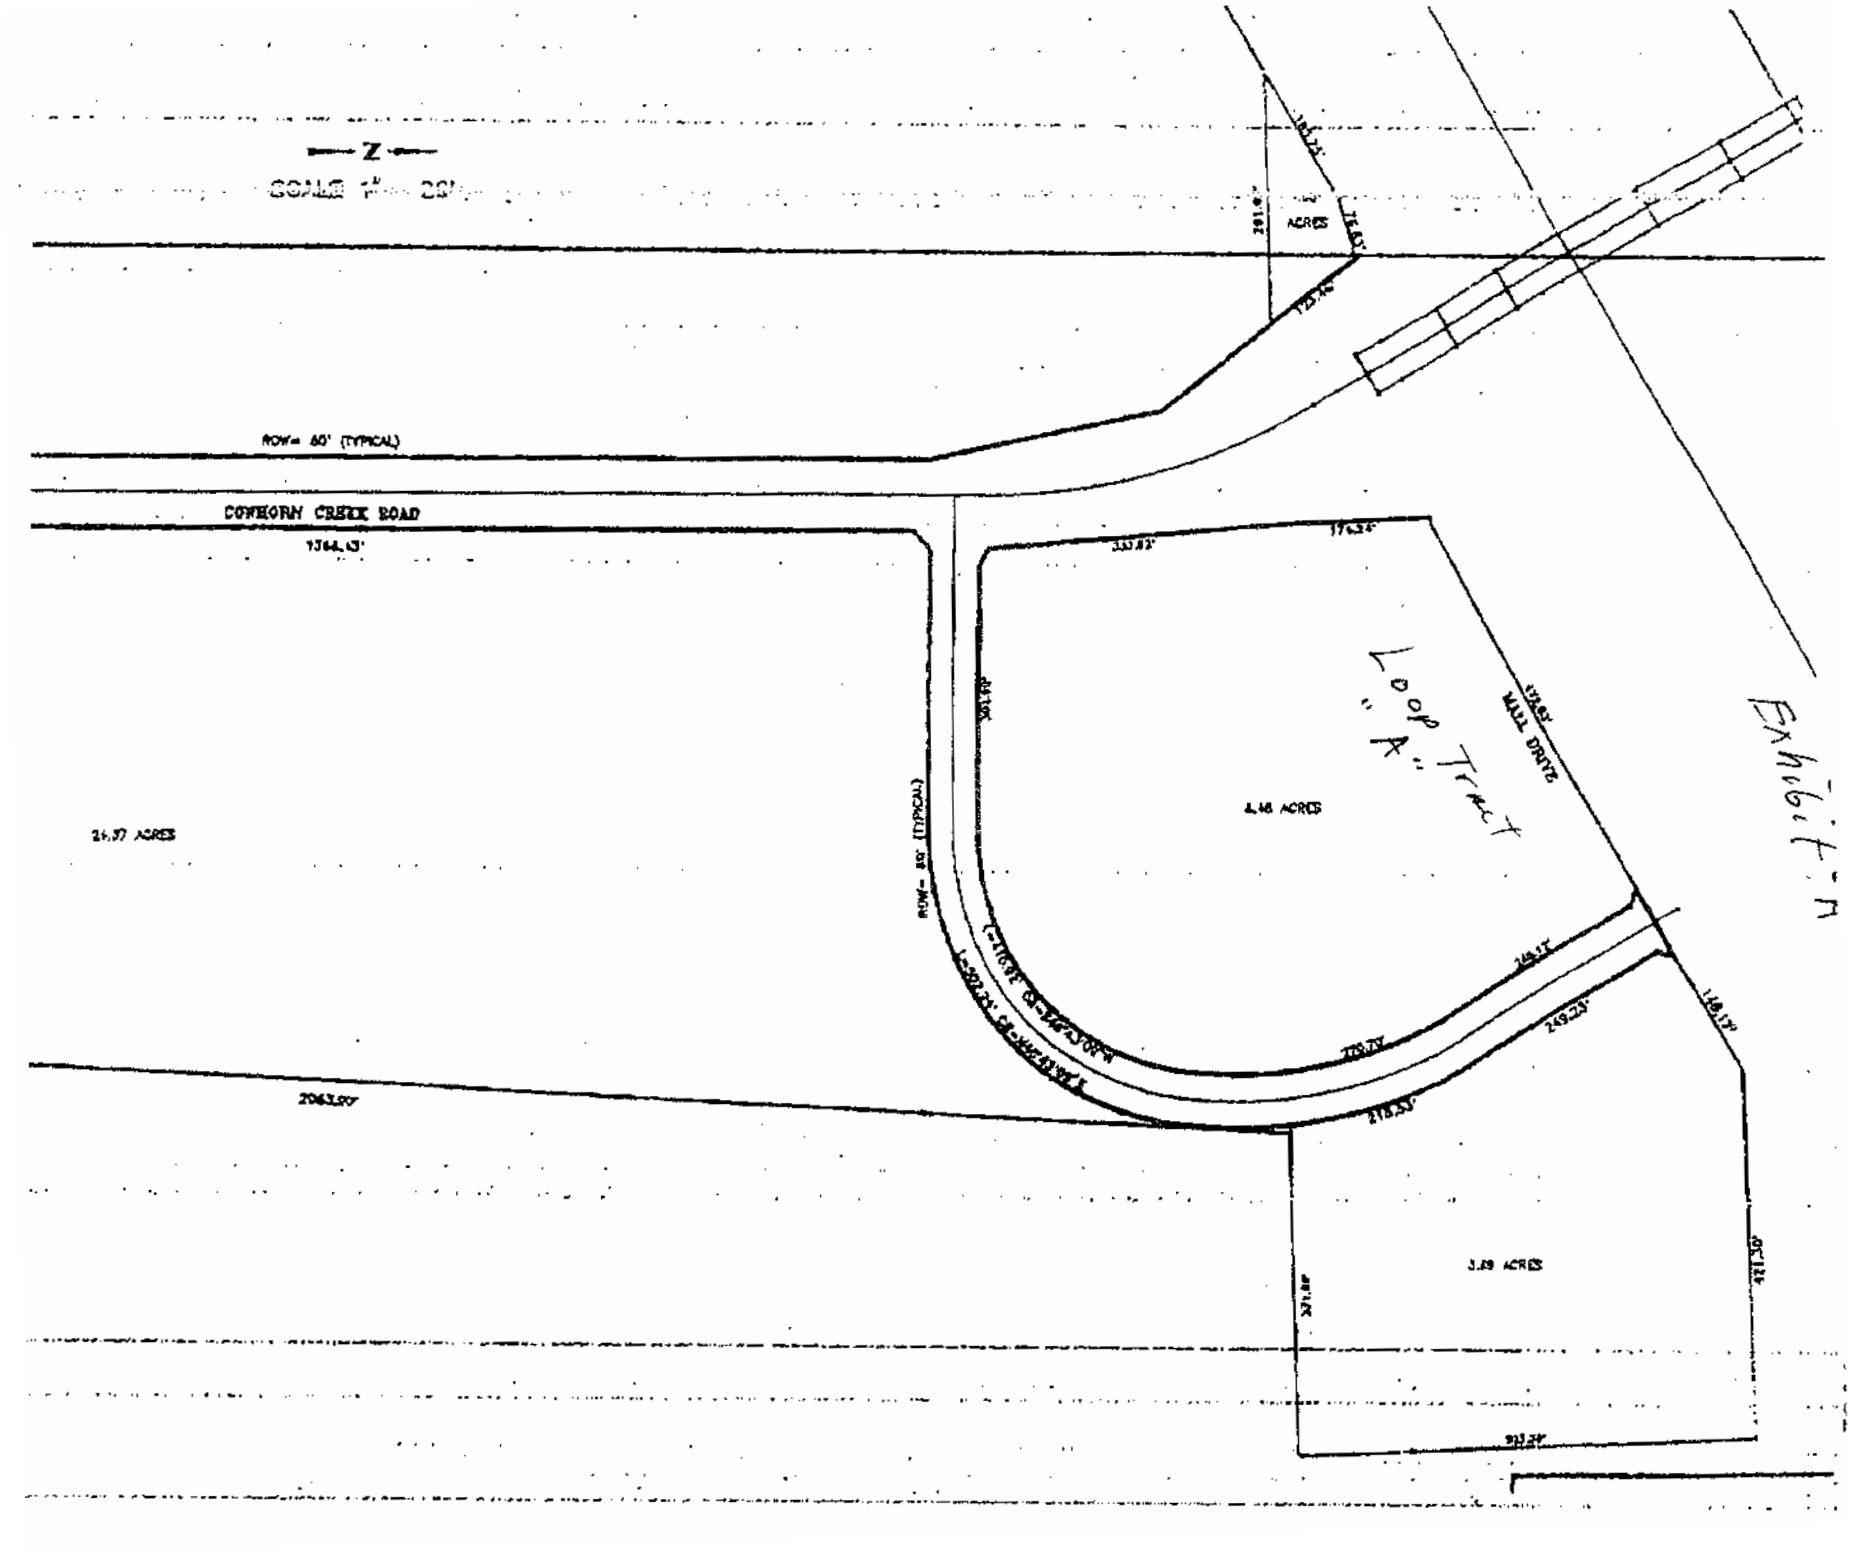
N
SCALE 1" = 20'
ACRES
ROW= 60' (TYPICAL)
COWHORN CREEK ROAD
1364.13'
24.37 ACRES
ROW= 80' (TYPICAL)
2063.00'
333.83'
176.34'
4.46 ACRES
MILL DRIVE
Loop Tract "A"
Exhibit "A"
3.49 ACRES

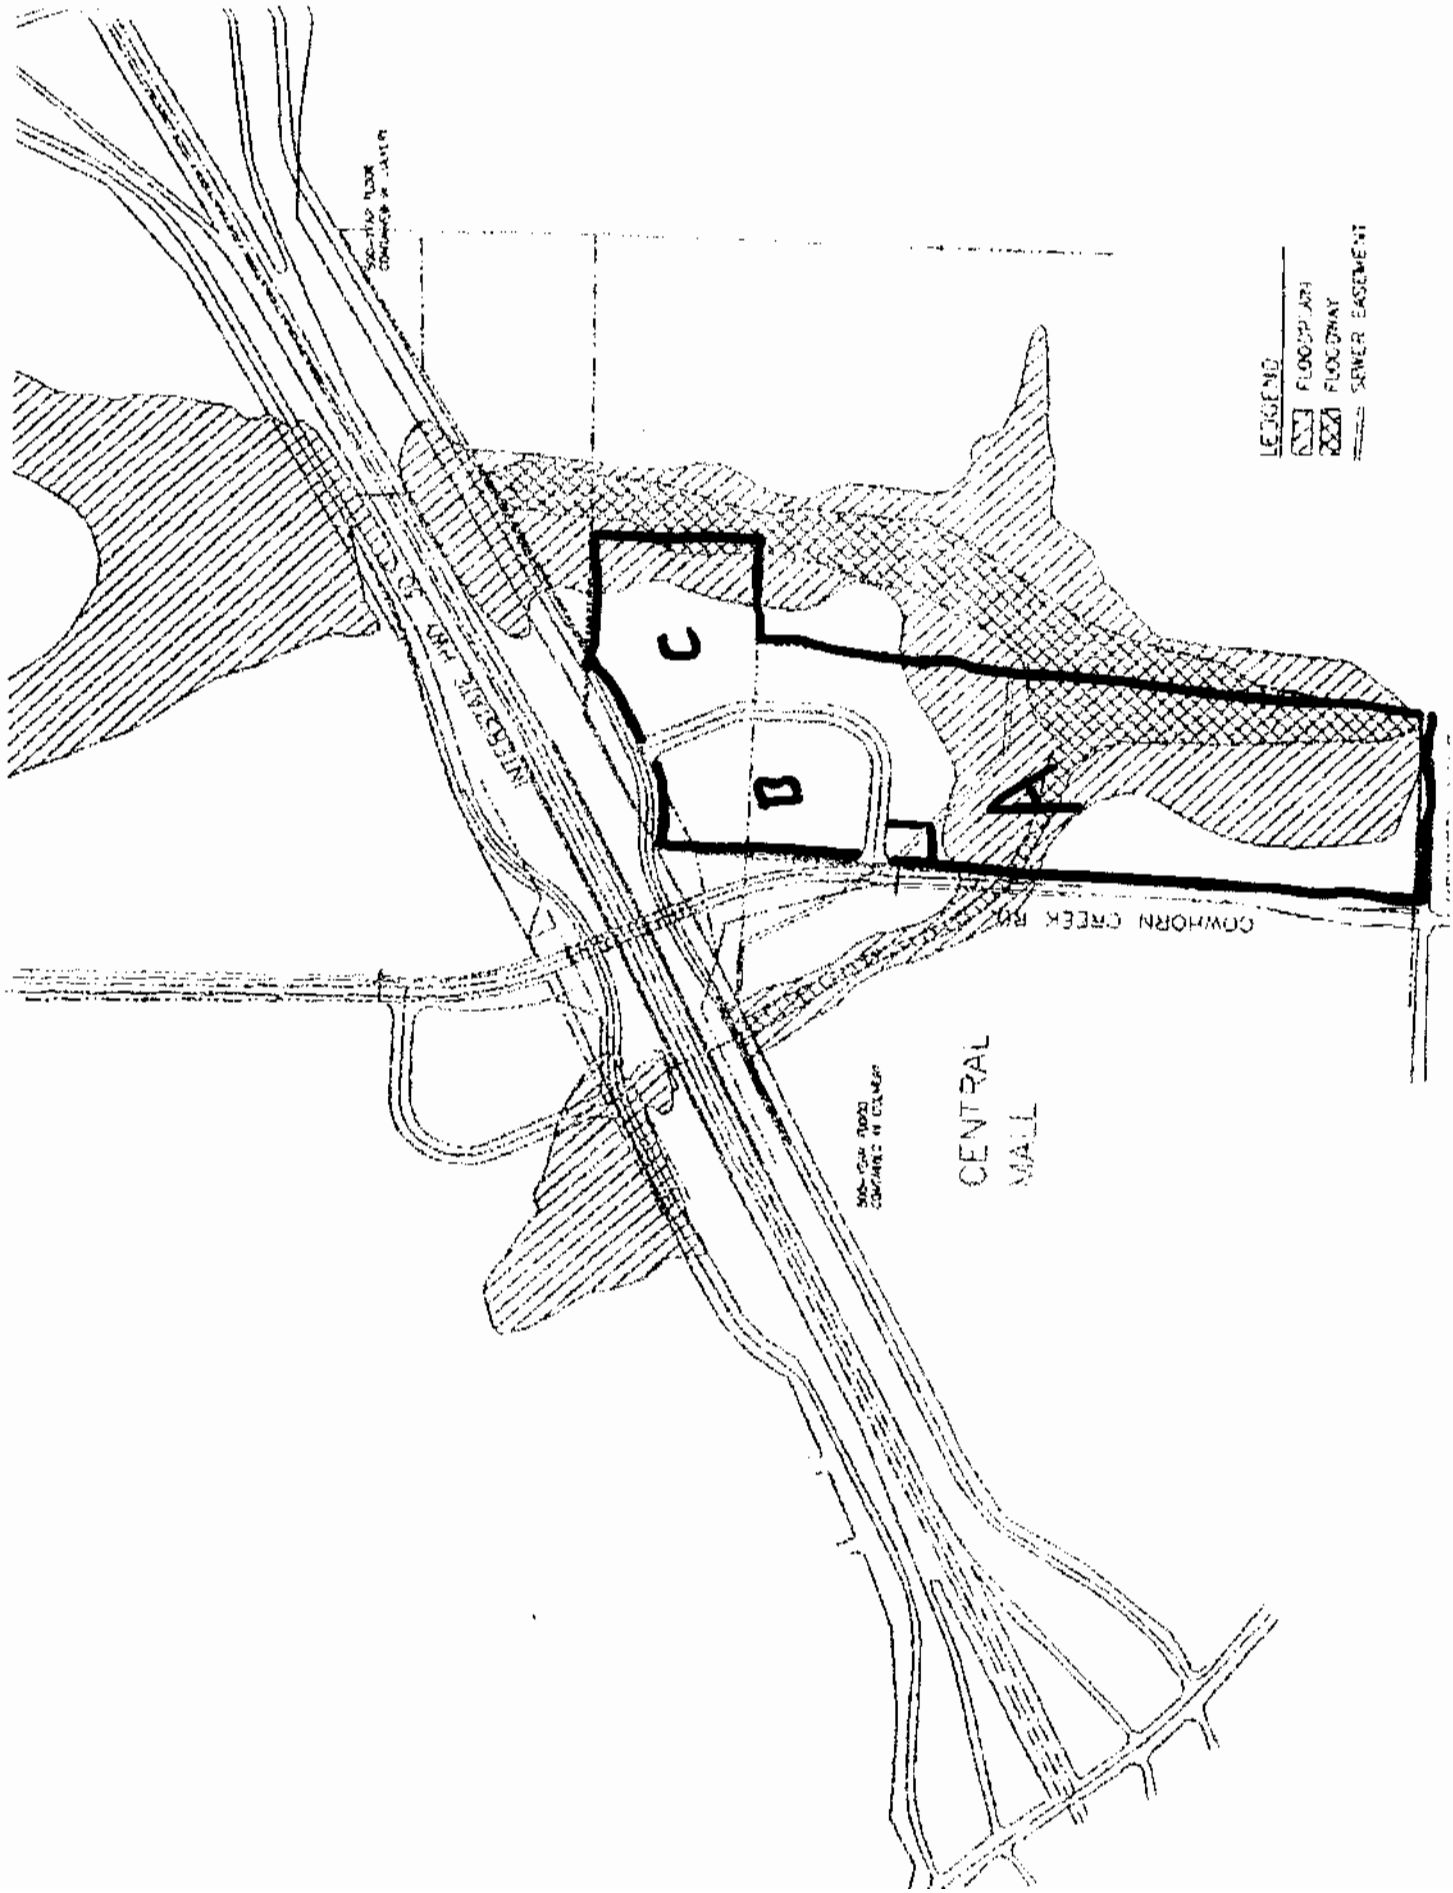
LEGEND
FLOODPLAIN
FLOODWAY
SEWER EASEMENT
C
D
A
COWHORN CREEK RD
CENTRAL
MALL