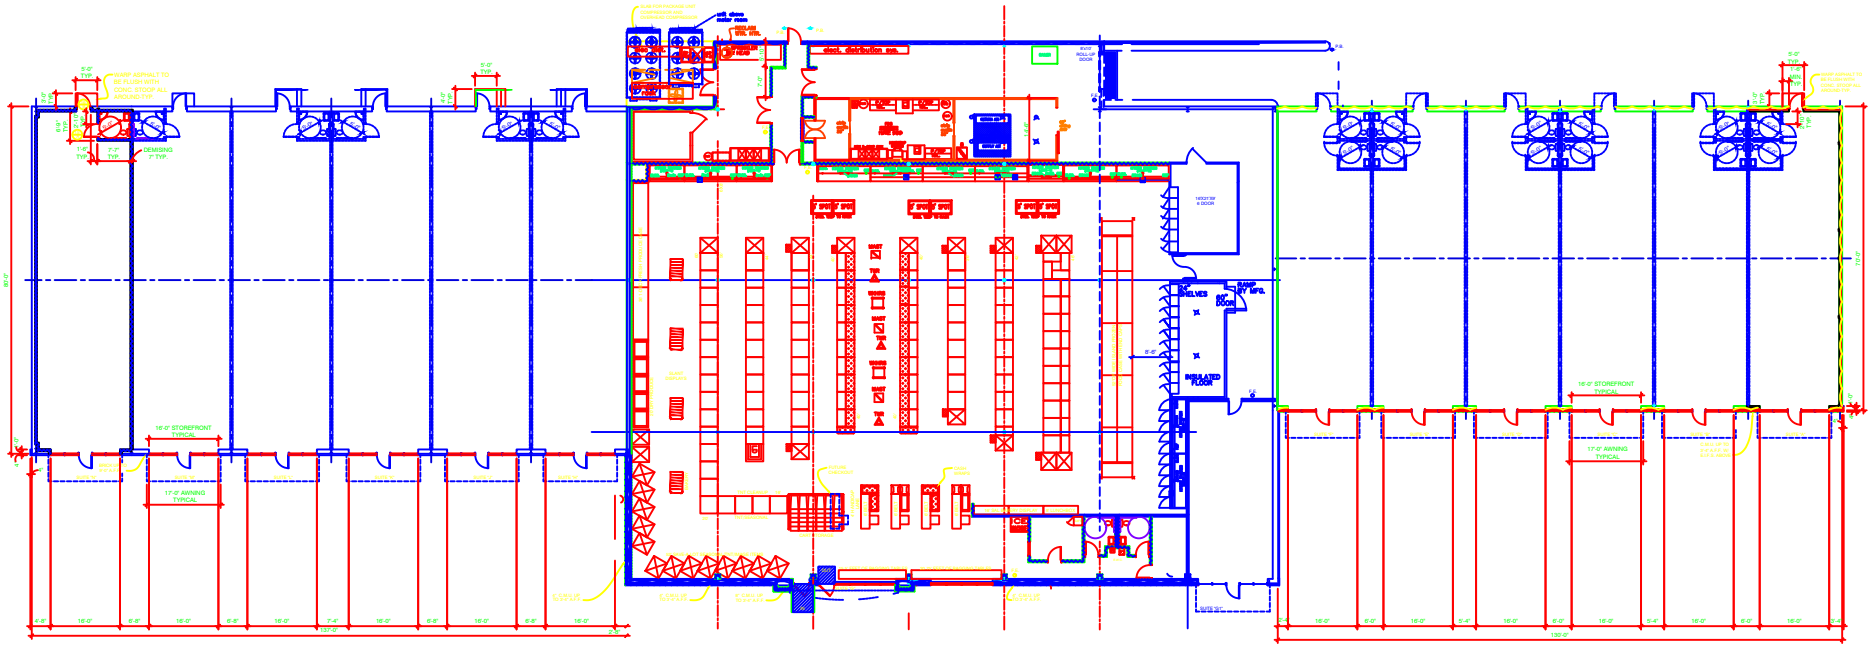
RAMP ASPHALT TO BE FLUSH WITH CONC. IN DOOR ALL AROUND TYP.
DEMISING 7' TYP.
16'-0" STOREFRONT TYPICAL
17'-0" AWNING TYPICAL
137'-0"
RAMP UP 10%
RAMP DOWN
SHELVES
SHELVES
ELEVATED FLOOR
16'-0" STOREFRONT TYPICAL
17'-0" AWNING TYPICAL
132'-0"